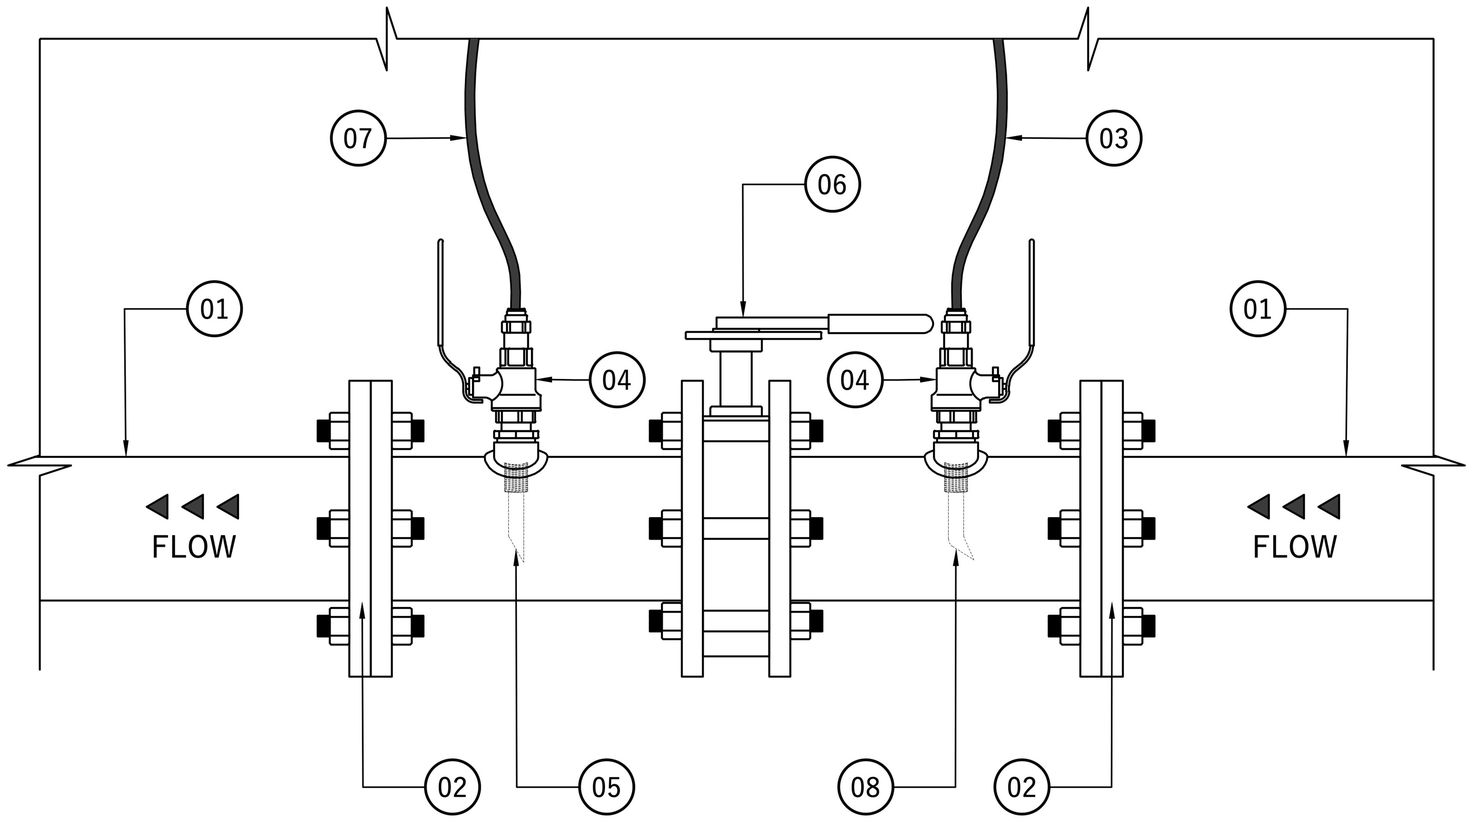


01 - EXISTING IRRIGATION MAIN LINE

02 - FLANGED CONNECTION TO IRRIGATION MAIN LINE, AND BUTTERFLY VALVE

03 - WATER IN FROM MAIN LINE SYSTEM

04 - SHUT OFF VALVE & FEMALE THREADED OUTLET
-1/2" FOR LINE SIZES 3"-4"
-3/4" FOR LINE SIZES 6"-12"

05 - FERTILIZER OUT VENTURI FITTING

06 - FLANGED BUTTERFLY VALVE

07 - FERTILIZER OUT FROM SYSTEM TO MAIN LINE

08 - WATER IN VENTURI FITTING

NOTES:
- AVAILABLE IN 3" - 12" DIAMETERS
- STANDARD OVERALL LENGTH IS 24"
- STANDARD FINISH IS GALVANIZED

© 2026 EZ-FLOW INJECTION SYSTEMS, INC.

EZ-FLO FERTILIZING SYSTEM
C- SPOOL CONNECTION WITH BUTTERFLY VALVE
NOT TO SCALE